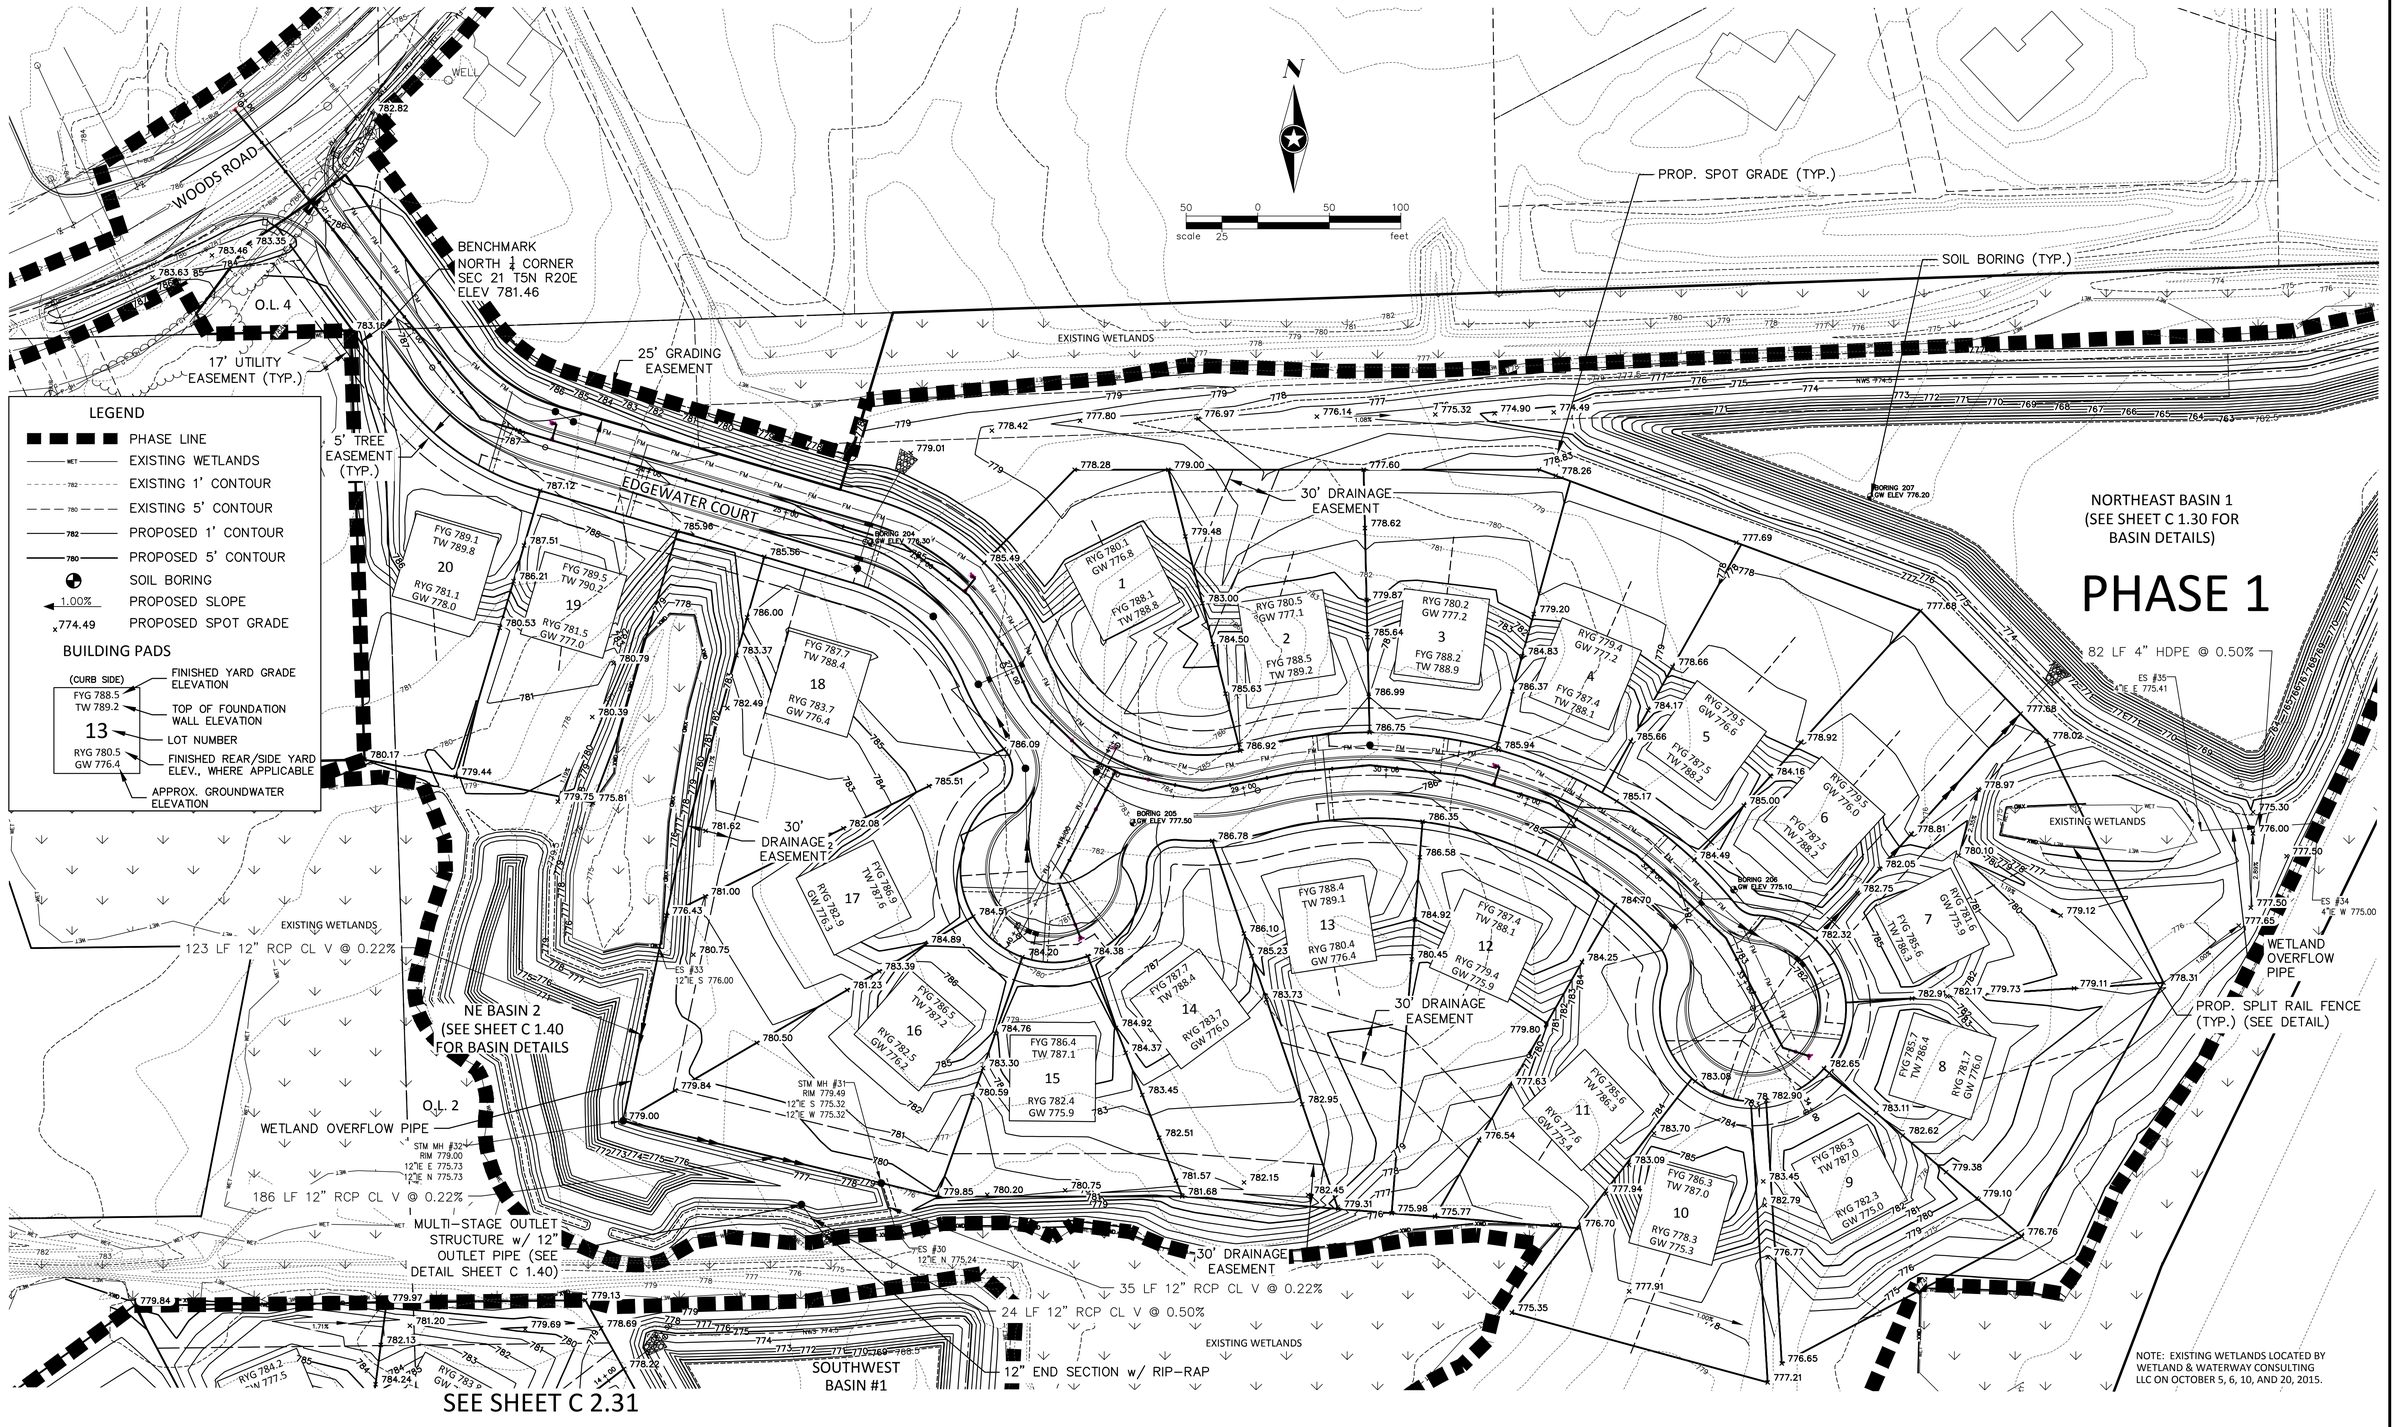

DRAWN BY: EAB, ZJH	5	EAB	02/17/2017	REVISED OUTLOT NUMBERS
DESIGNER:	2	EAB	09/01/2016	CITY REVIEW
CHECKED BY: M. MICKELSON	3	BTP	09/30/2016	CITY REVIEW
DESIGN TEAM	4	EAB	10/10/2016	CITY REVIEW
	NO.	BY	DATE	REVISIONS

SEH
PHONE: 414.949.8962
501 MAPLE AVENUE
DELAFIELD, WI 53018-9351
www.sehinc.com

EDGEWATER HEIGHTS
CITY OF MUSKEGO, WI

GRADING PLAN
EDGEWATER COURT

FILE NO. 133821
DATE 06/06/2016

C 2.32
OF 28

G:\KOW\NEUMA\133821\5-final-dgn\51-drawings\10-Civil\cad\dwg\plnshts\133821_GR - EWH & EWC DETAILS.dwg 2/17/2017 12:43 PM emaggio